


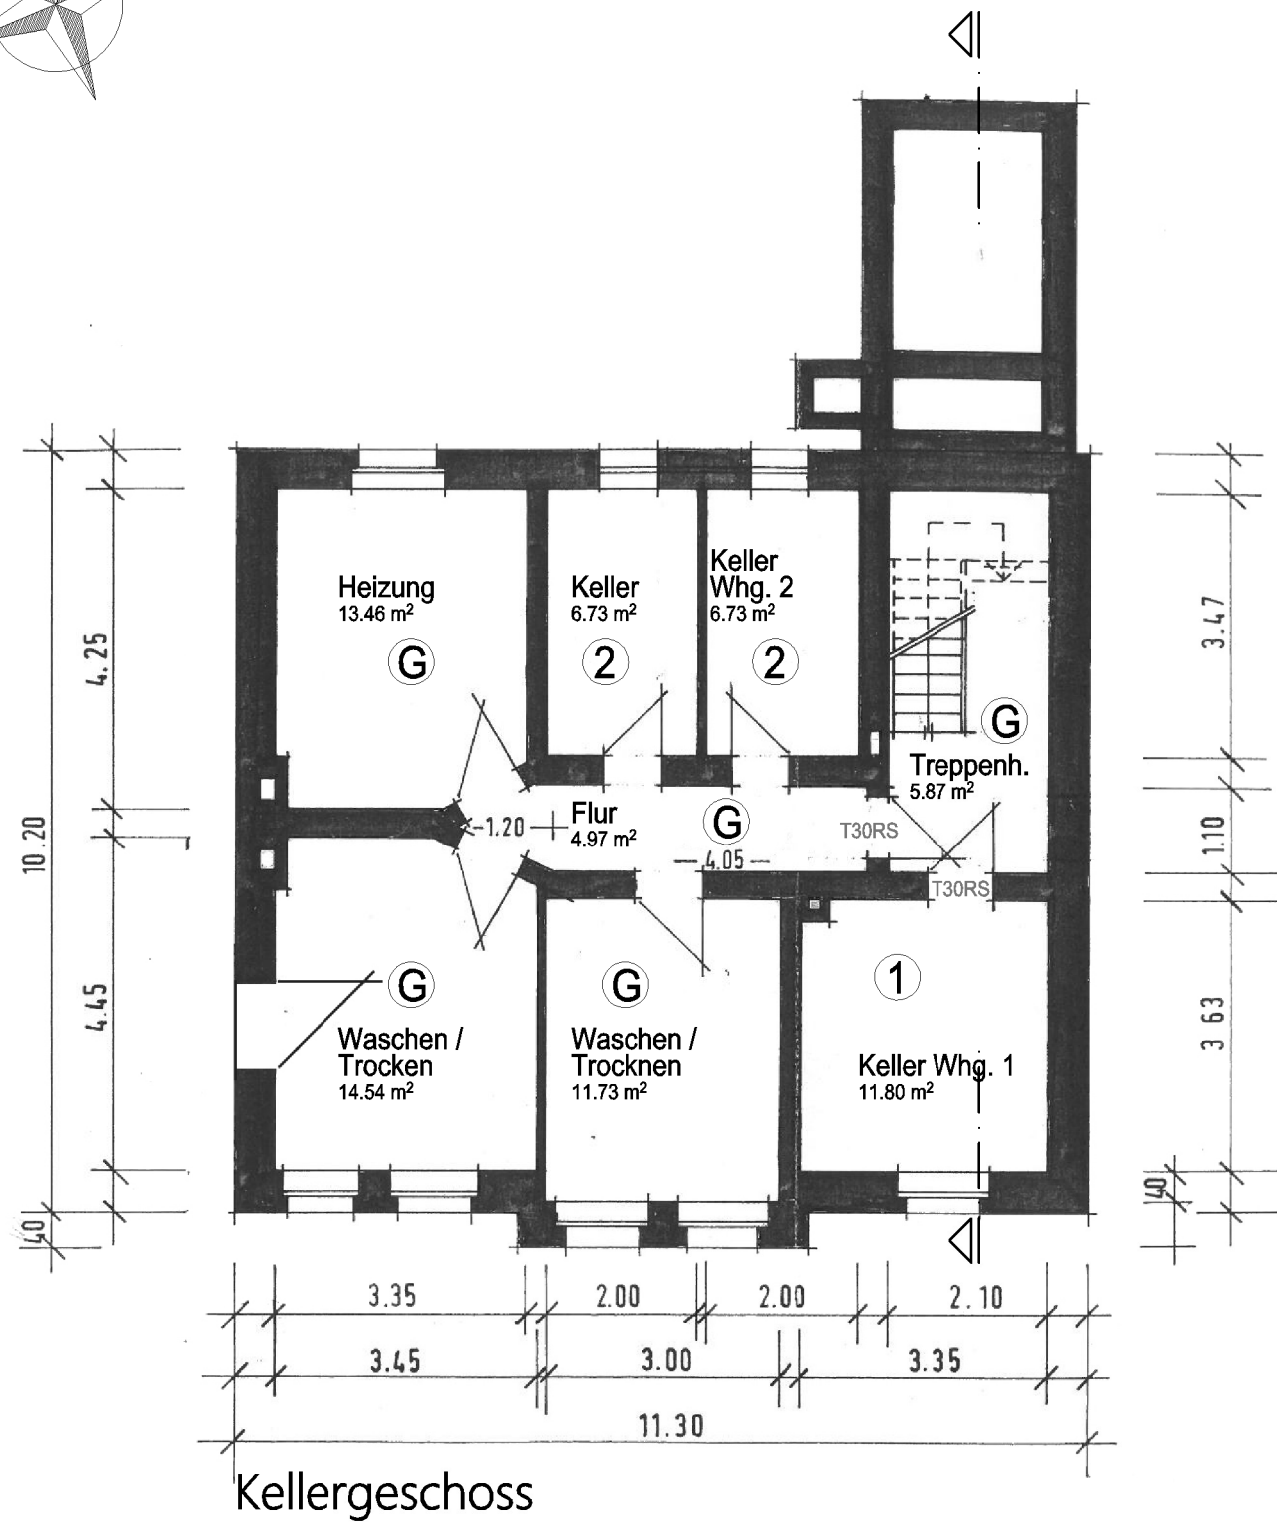



architekten Hagedornstraße 21 58553 Halver +49 2353 9129-50 info@eicker-architekten.de		Eicker Architekten PartG mbB Sitz Halver, AG Essen, PR 5475 Partner Dipl.-Ing. Dirk Eicker Dipl.-Ing. Tom Eicker		Planungsphase		Abgeschlossenheitsantrag	
Projekt		25-055 Abgeschlossenheitsantrag Zweifamilienhaus 42477 Radevormwald, Krankenhausstraße 18		Inhalt		Grundriss Kellergeschoss Grundriss Erdgeschoss	
Auftraggeber*in		Niclas Meier Fasanenweg 44 82194 Gröbenzell		Plan-Nr.	A02	Datum	16.03.2026
				Maßstab	1:100	Bearbeiter*in	KRA
Auftraggeber*in				Entwurfsverfasser*in			
C:\Users\A.krabus\eicker-architekten\PR_25_055_Meier-Paika DG Radevormwald - Dateien\04 Planung\02 CAD\04 ABG\2026-02-19_Gru_LP.S12							A3

①	Sondereigentum Wohnung 1
②	Sondereigentum Wohnung 2
G	gemeinschaftliches Eigentum
SNR1	Sondernutzungsrecht Wohnung 1
SNR2	Sondernutzungsrecht Wohnung 2